Designed by ZWCAD Academic Version

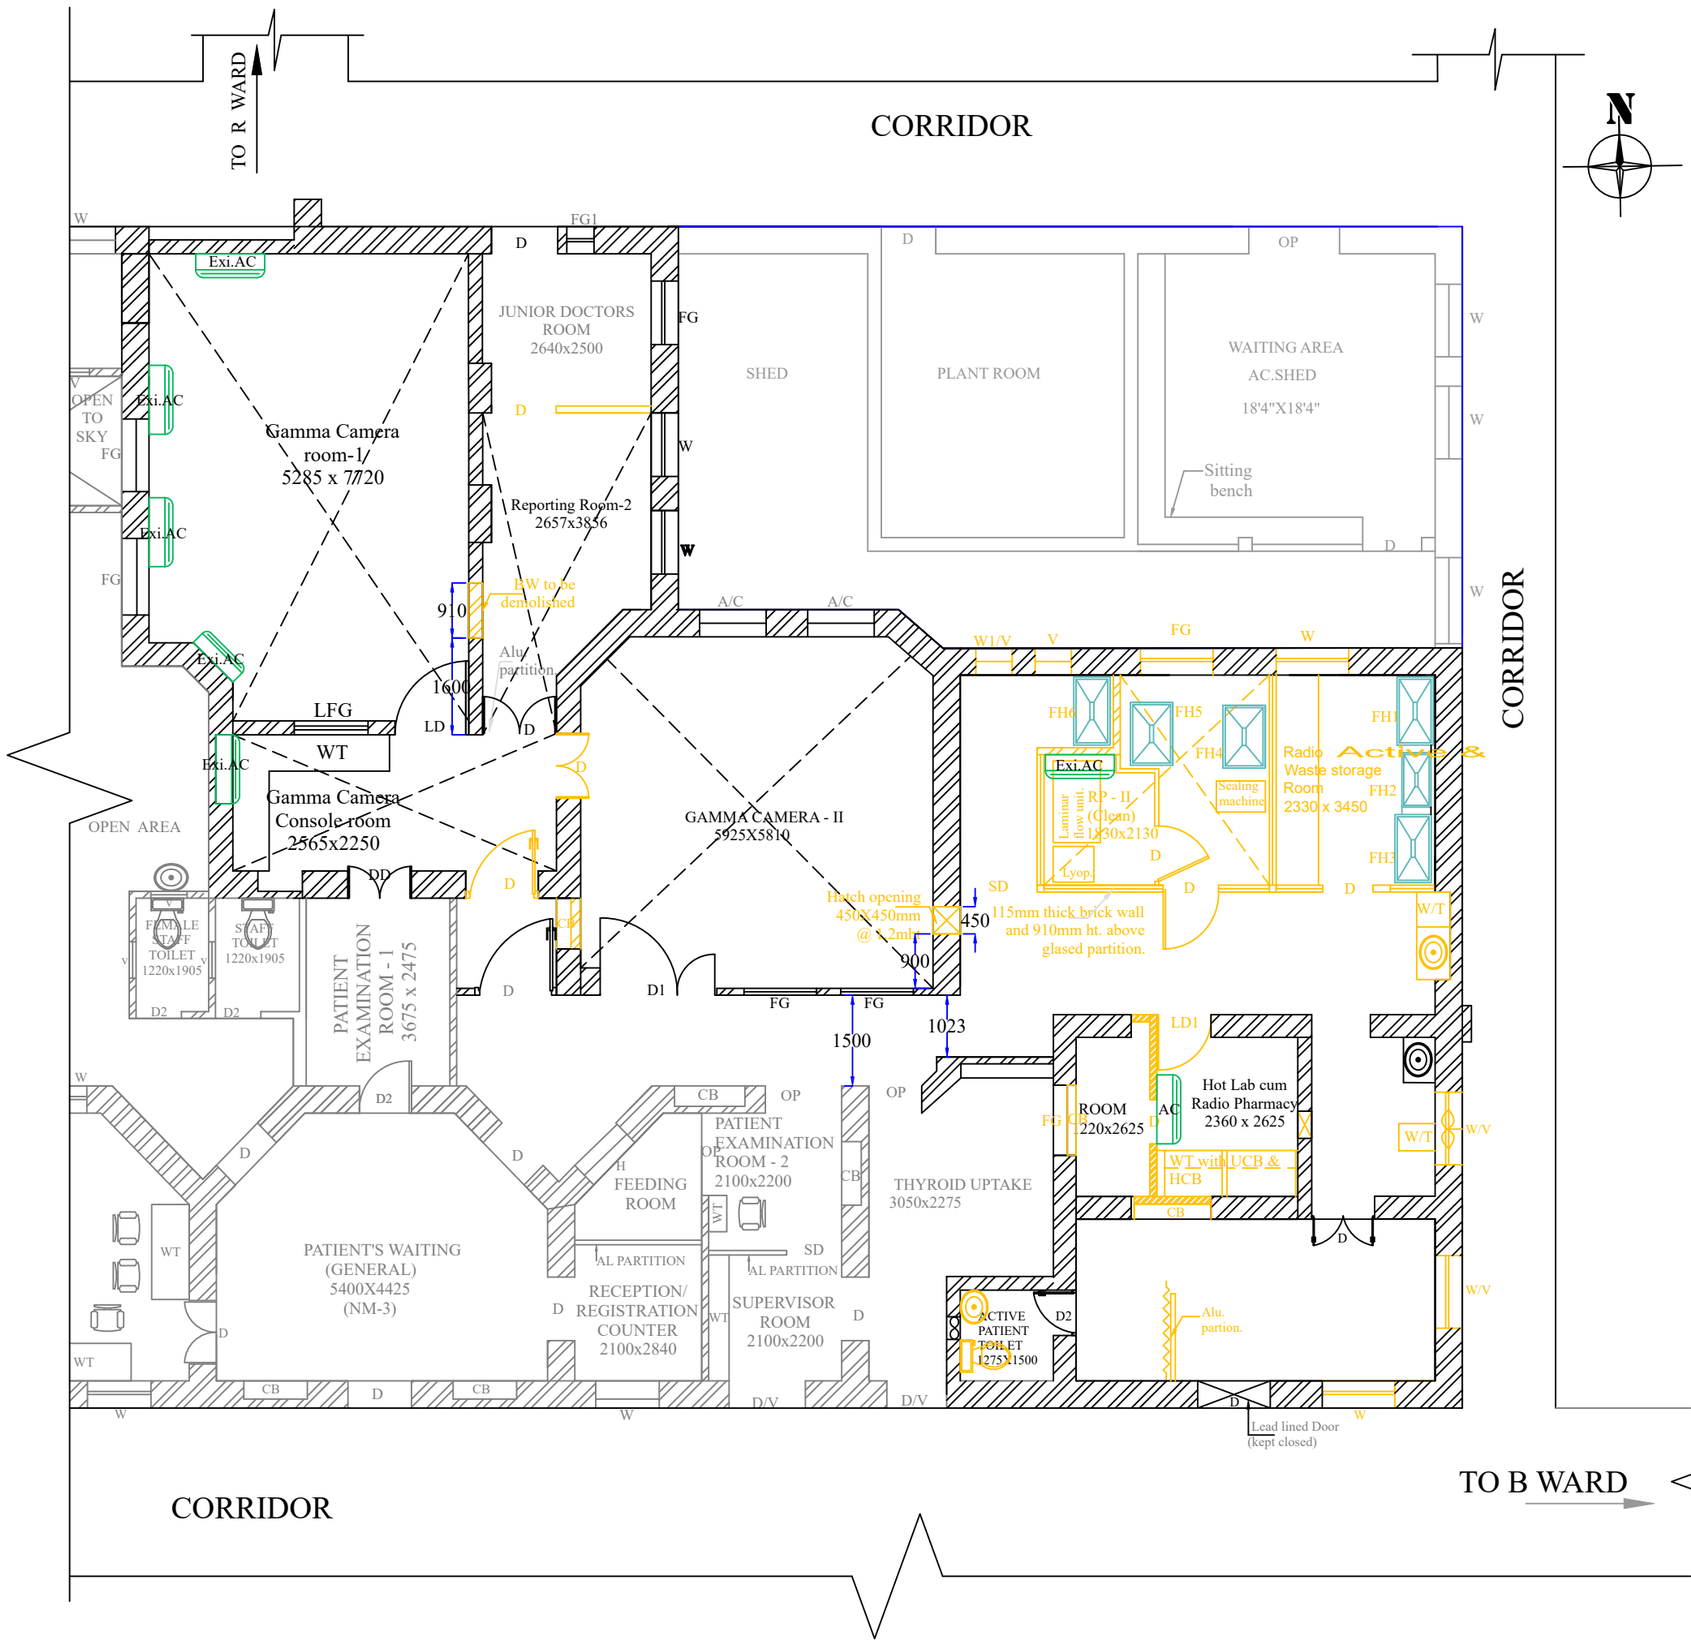

KEY PLAN:-

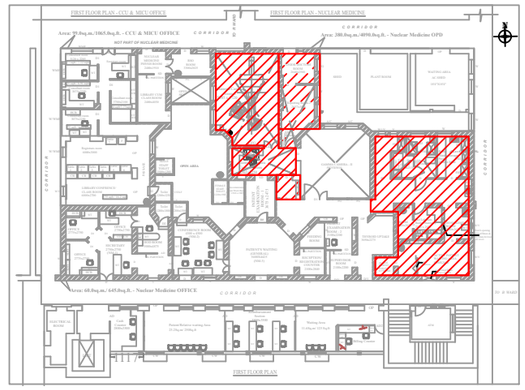

NOTE:

1. All Dimensions are in MM.
2. Dimensions should be Re-checked at site.
3. Work to figured Dimensions, Do not scale this drawing.
4. Discrepancies if any should be brought to the notice of the engineer.
4. Discrepancies if any should be brought to the notice of the engineer.
5. Existing fume hood to be used decided by the user department

REFERENCE:

EXISTING SHOWN IN

DEMOLITION SHOWN IN

REMOVING & RE FIXING SHOWN IN

TENDER PURPOSE ONLY

CHRISTIAN MEDICAL COLLEGE -VELLORE

PROPOSED MODIFICATION OF HOT LAB, DOSE ADMIN, SOURCE STORAGE, WASTE STORAGE, DECONTAMINATION, PATIENT WAITING AND CONFERENCE HALL FOR NUCLEAR MEDICINE IN THE FIRST FLOOR OF MAIN BLOCK, CMC TOWN CAMPUS

NUCLEAR MEDICINE FIRST FLOOR (DEMOLITION)

CHECKED BY:DEVAKI	DATE : 22.05.2026	PLANNING ENGINEER
DRAWN: YAMUNA	DRG.No : CMC/MB/NM/A001	

Designed by ZWCAD Academic Version