

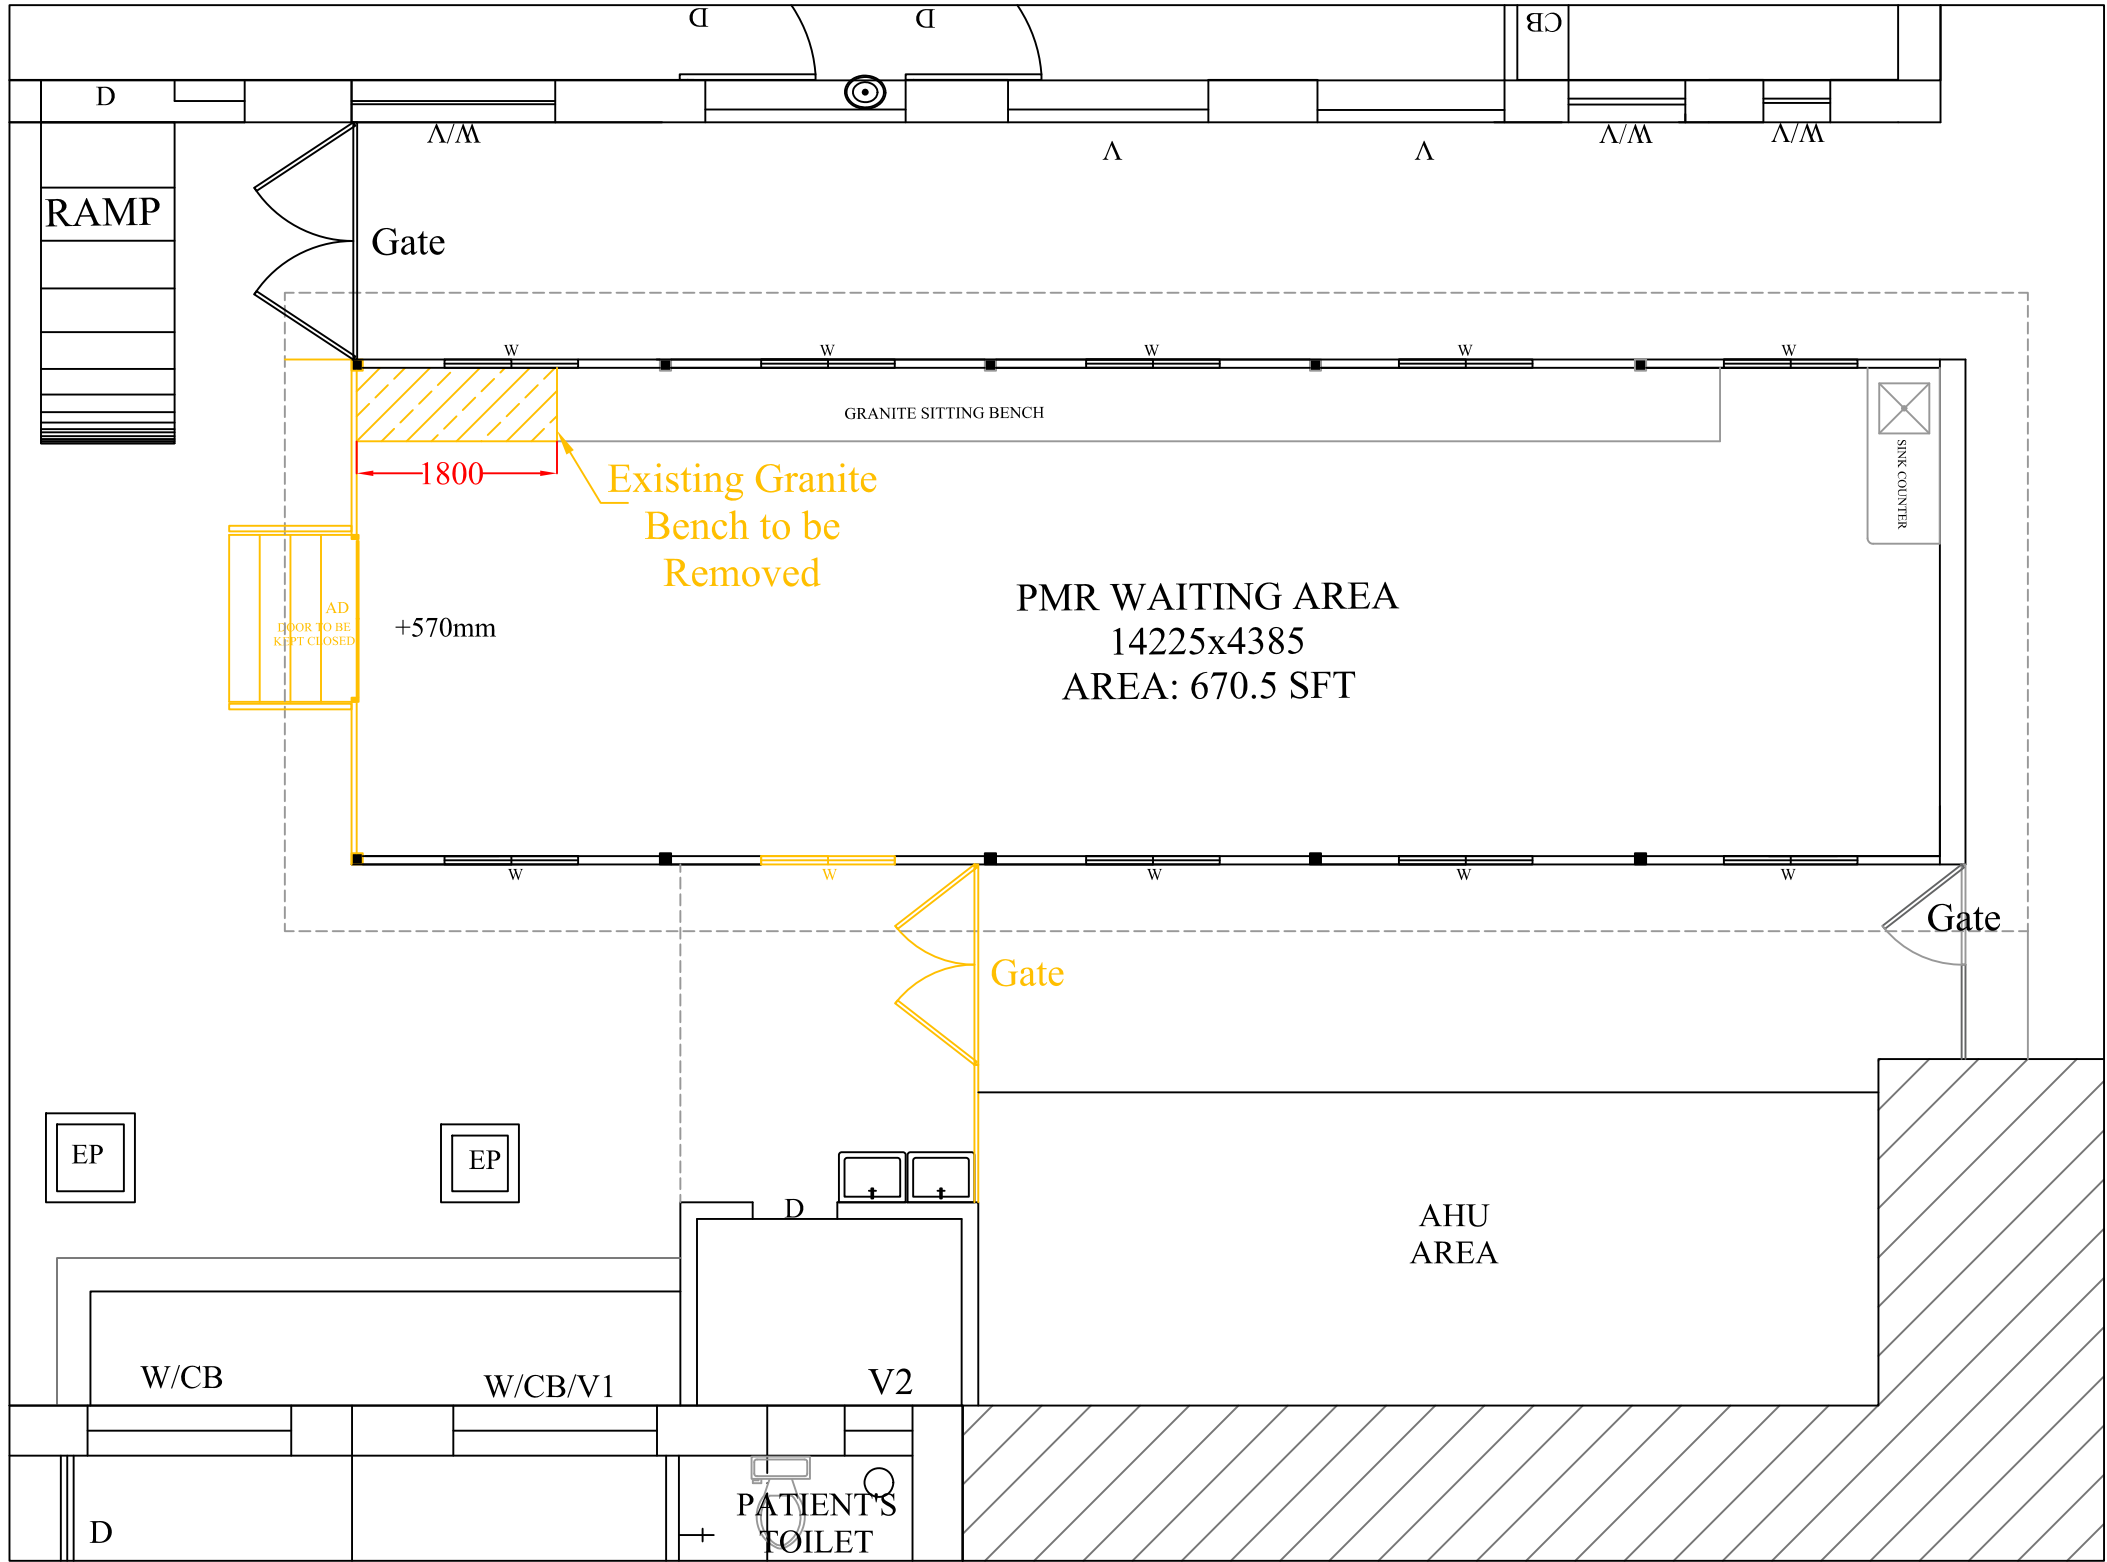


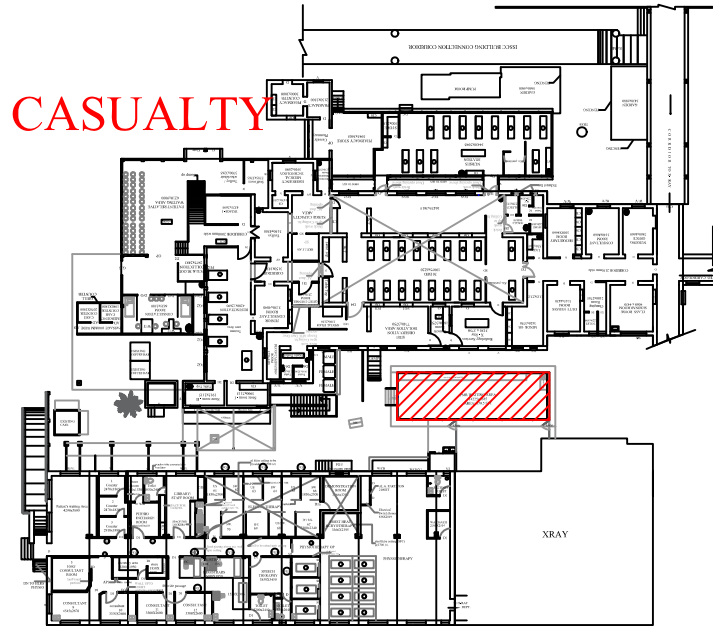

## KEY PLAN

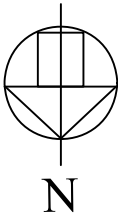

### NOTE :

1. All Dimensions are MM.
2. Dimensions should be Re-checked at site.
3. Work to figured Dimensions, Do not scale this drawing.
4. Discrepancies if any should be brought to the notice of the engineer.

### REFERENCE:

DEMOLITION WORK SHOWN THUS  
EXISTING SHOWN IN



TENDER PURPOSE ONLY

## CHRISTIAN MEDICAL COLLEGE VELLORE.

MODIFICATION TO OLD SICU WAITING AREA AS  
PMR WAITING AREA AT CMC TOWN CAMPUS.

OLD SICU WAITING AREA (DEMOLITION)

CHKD BY: N.S

DATE :06.10.2026

DRAWN: DAVID ANDREW

DRG.NO:CMC/PMR/GF/D1