
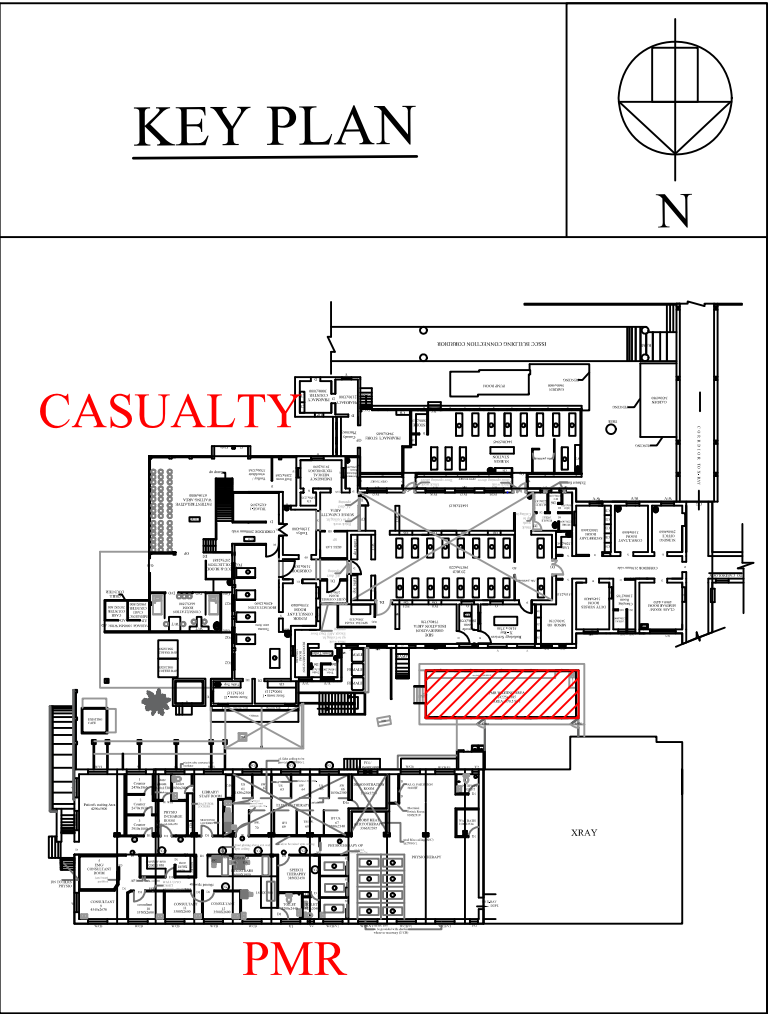


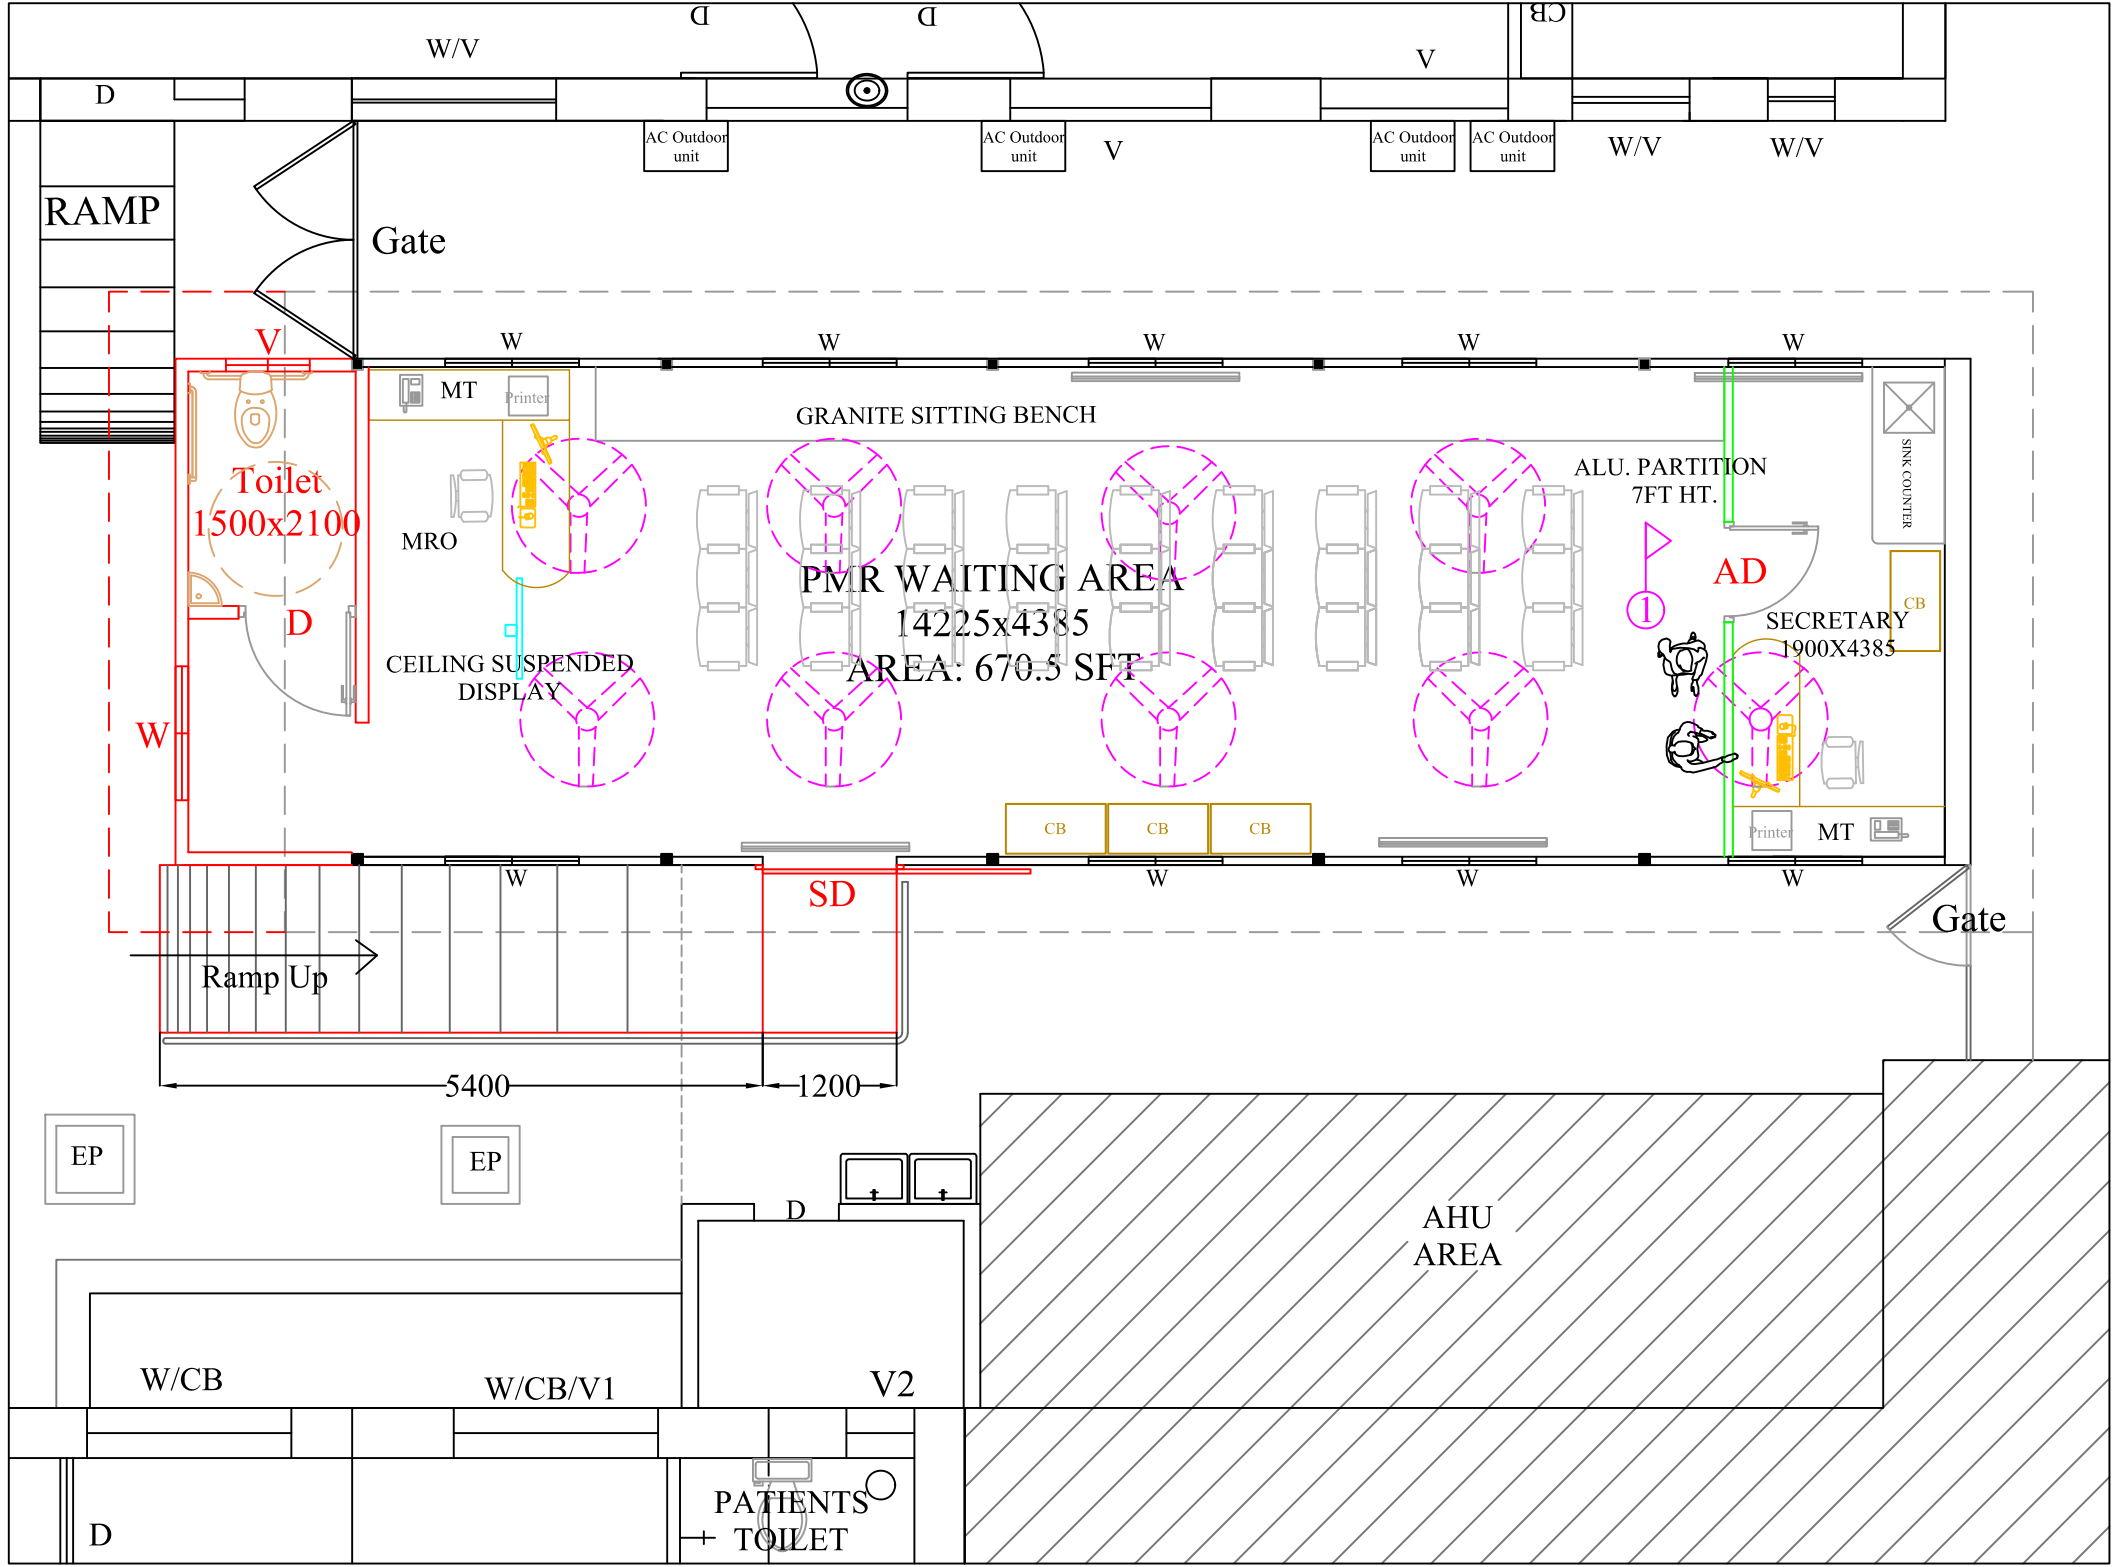

- NOTE :
- 1. All Dimensions are MM.
 - 2. Dimensions should be Re-checked at site.
 - 3. Work to figured Dimensions, Do not scale this drawing.
 - 4. Discrepancies if any should be brought to the notice of the engineer.

REFERENCE:

PROPOSED WORK SHOWN THUS █

EXISTING SHOWN IN █

REMOVAL & REFIXING SHOWN IN █

MODULAR FURNITURE SHOWN IN █

JOINERY DETAILS				
NOTATION	DESCRIPTION	SIZE OF OPENING	SILL	LINTEL
SD	Aluminium Sliding Door	1200 X 2100	-	2100
AD	Aluminium Openable Door	900 X 2100	-	2100
W	NCL Window	1200 X 1200	-	2100
V	NCL Ventilator	750 X 600	-	2100
D	Toilet Door	1050 X 2100	-	2100

FINISHING SCHEDULE			
ROOM NAME	FLOOR FINISH	WALL FINISH	CEILING
PMR WAITING AREA	-	Acrylic Emulsion painting upto ceiling.	-
TOILET	Vitrified Tile 600x600mm	Wall Tile upto 2100mm & Acrylic Emulsion paint above upto ceiling	False Ceiling

TENDER PURPOSE ONLY	
CHRISTIAN MEDICAL COLLEGE VELLORE.	
MODIFICATION TO OLD SICU WAITING AREA AS PMR WAITING AREA AT CMC TOWN CAMPUS.	
OLD SICU WAITING AREA (PROPOSED)	
CHKD BY: N.S	DATE :06.10.2026
DRAWN: DAVID ANDREW	DRG.NO:CMC/PMR/GF/A1