



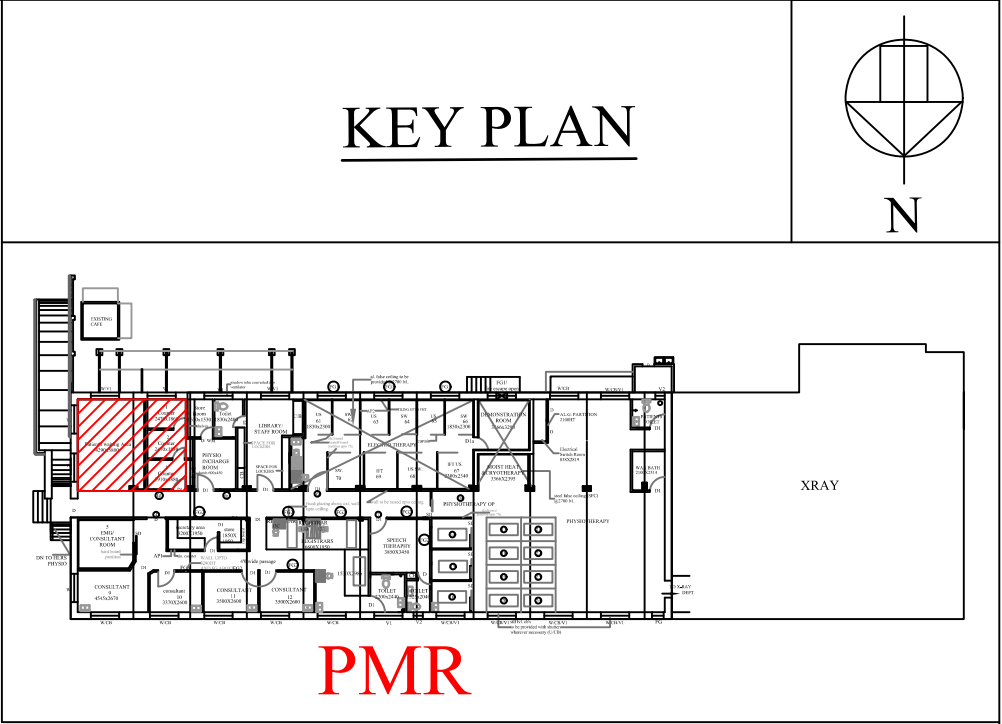

- NOTE :
- 1. All Dimensions are MM.
 - 2. Dimensions should be Re-checked at site.
 - 3. Work to figured Dimensions, Do not scale this drawing.
 - 4. Discrepancies if any should be brought to the notice of the engineer.

REFERENCE:

DEMOLITION WORK SHOWN THUS
EXISTING SHOWN IN
REMOVAL & REFIXING SHOWN IN

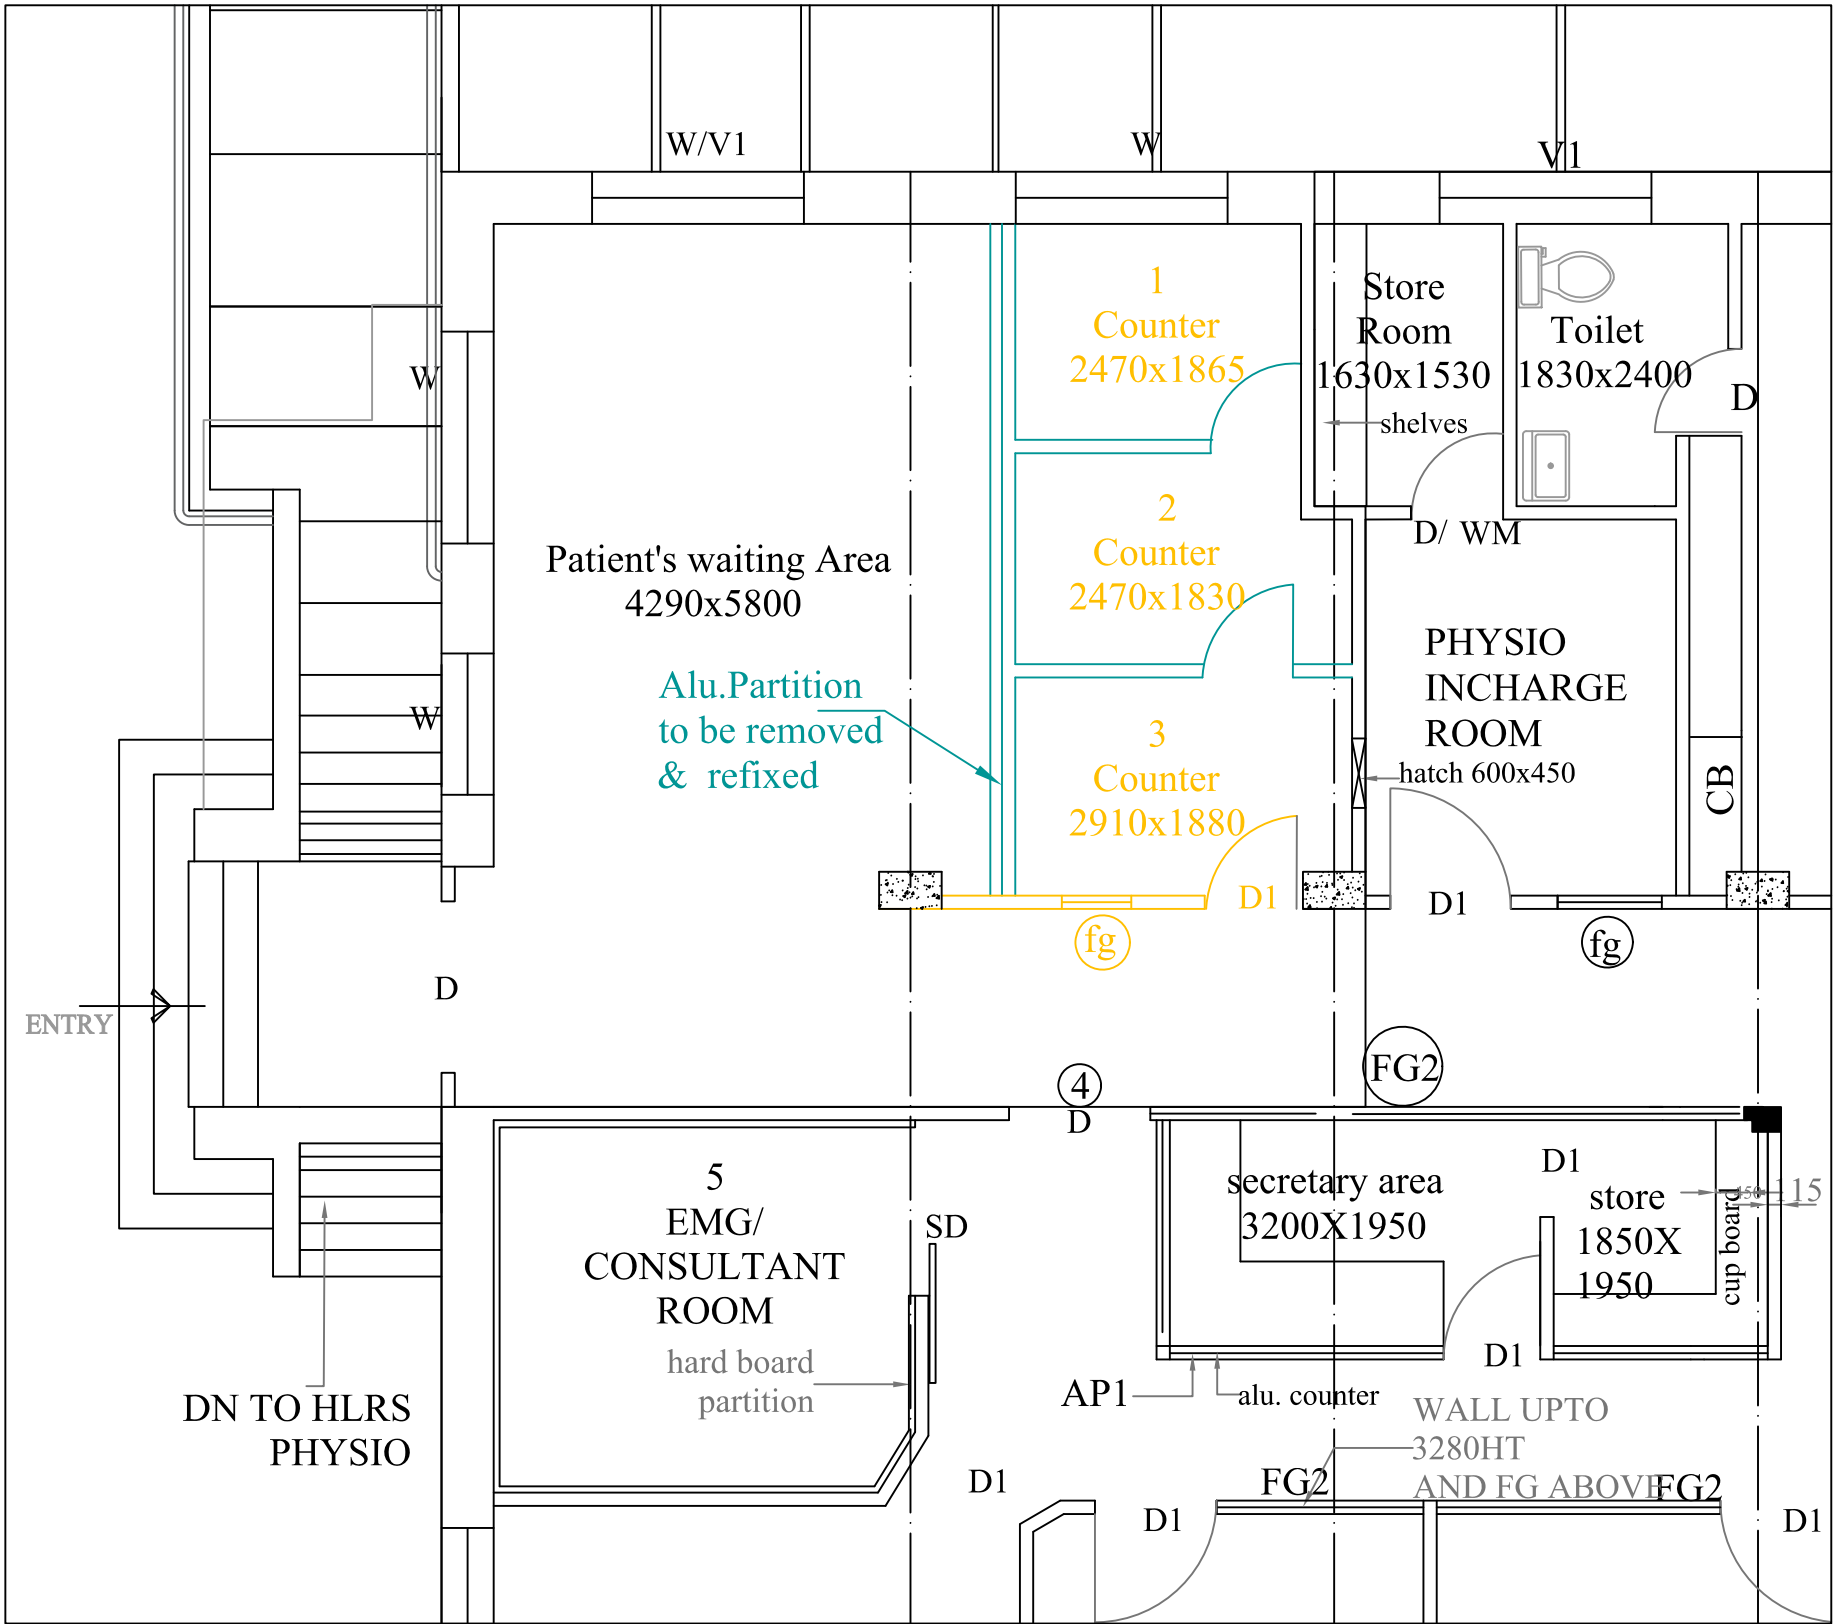

TENDER PURPOSE ONLY

CHRISTIAN MEDICAL COLLEGE VELLORE.

MODIFICATION TO OLD SICU WAITING AREA AS
PMR WAITING AREA AT CMC TOWN CAMPUS.

PMR GROUND FLOOR PART (DEMOLITION)

CHKD BY: N.S	DATE :06.10.2026
DRAWN: DAVID ANDREW	DRG.NO:CMC/PMR/GF/D2