

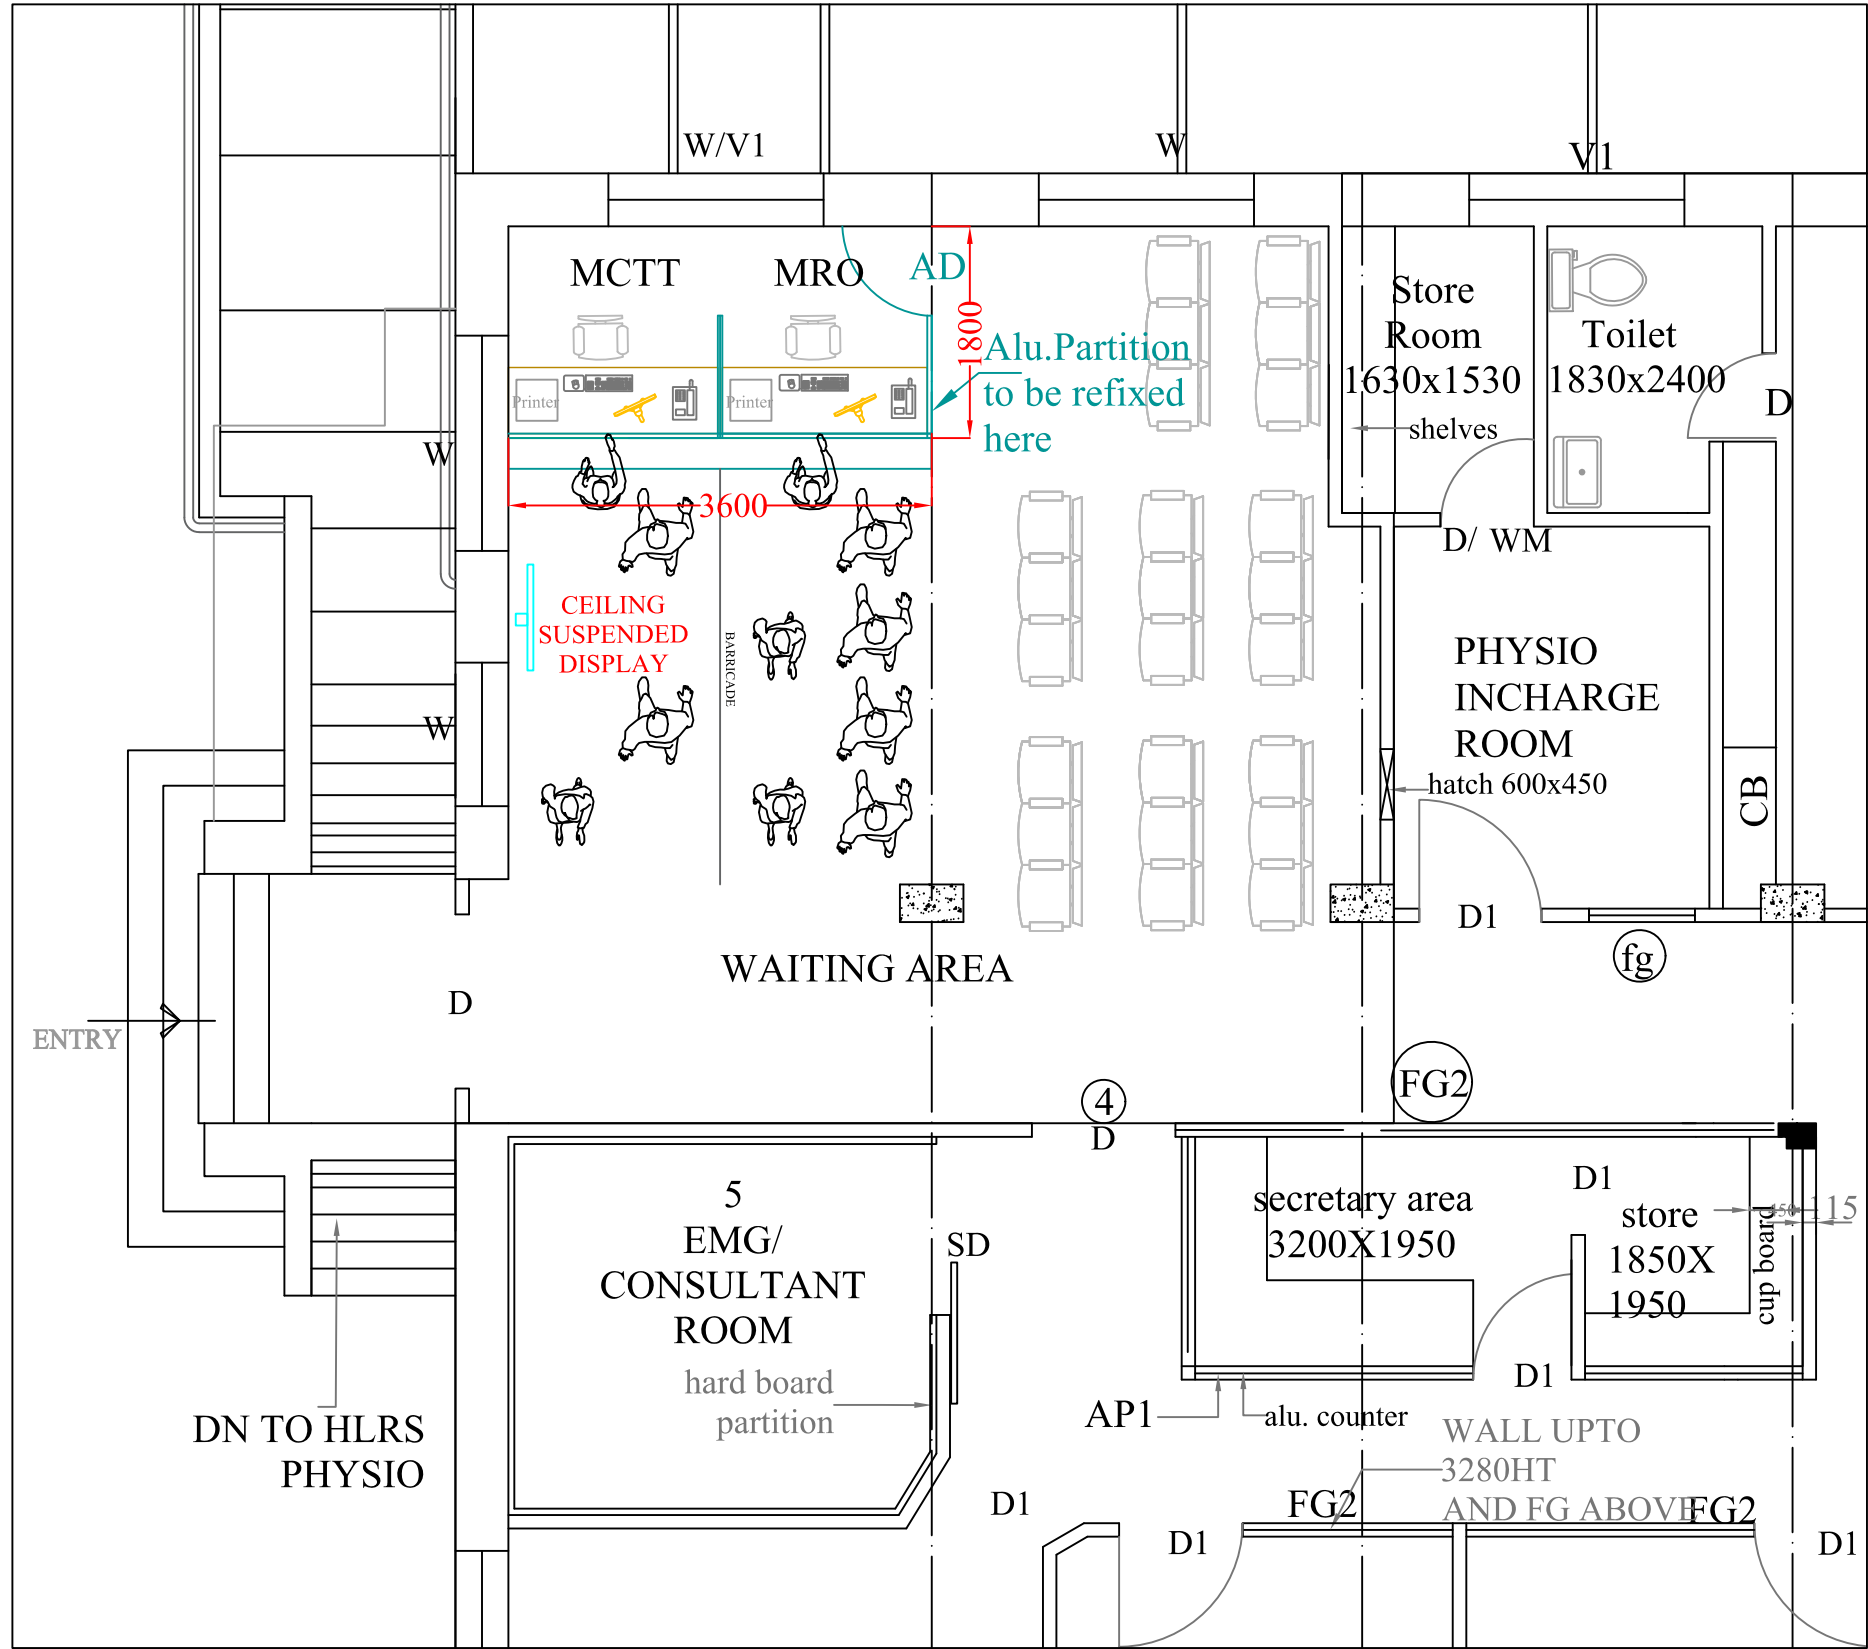


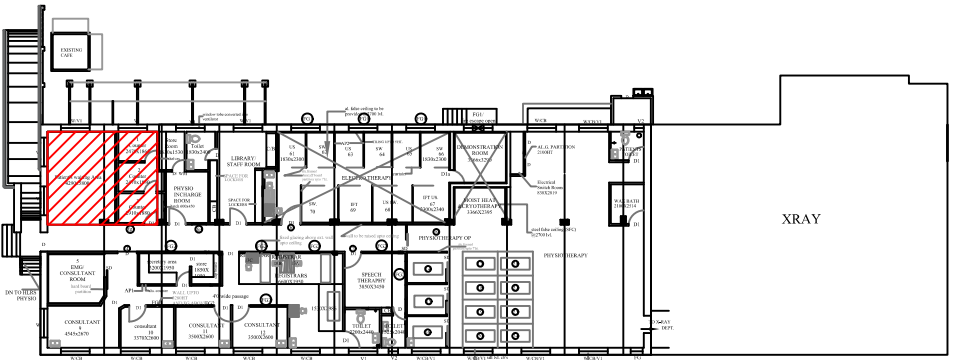

KEY PLAN

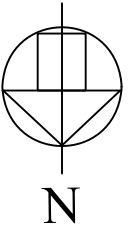

PMR

- NOTE :
- 1. All Dimensions are MM.
 - 2. Dimensions should be Re-checked at site.
 - 3. Work to figured Dimensions, Do not scale this drawing.
 - 4. Discrepancies if any should be brought to the notice of the engineer.

TENDER PURPOSE ONLY

CHRISTIAN MEDICAL COLLEGE VELLORE.

MODIFICATION TO OLD SICU WAITING AREA AS PMR WAITING AREA AT CMC TOWN CAMPUS.

PMR GROUND FLOOR PART (PROPOSED)

CHKD BY: N.S	DATE :06.10.2026
DRAWN: DAVID ANDREW	DRG.NO:CMC/PMR/GF/A2

REFERENCE:

PROPOSED WORK SHOWN THUS
EXISTING SHOWN IN
REMOVAL & REFIXING SHOWN IN
MODULAR FURNITURE SHOWN IN



FINISHING SCHEDULE			
ROOM NAME	FLOOR FINISH	WALL FINISH	CEILING
WAITING AREA	-	-	-