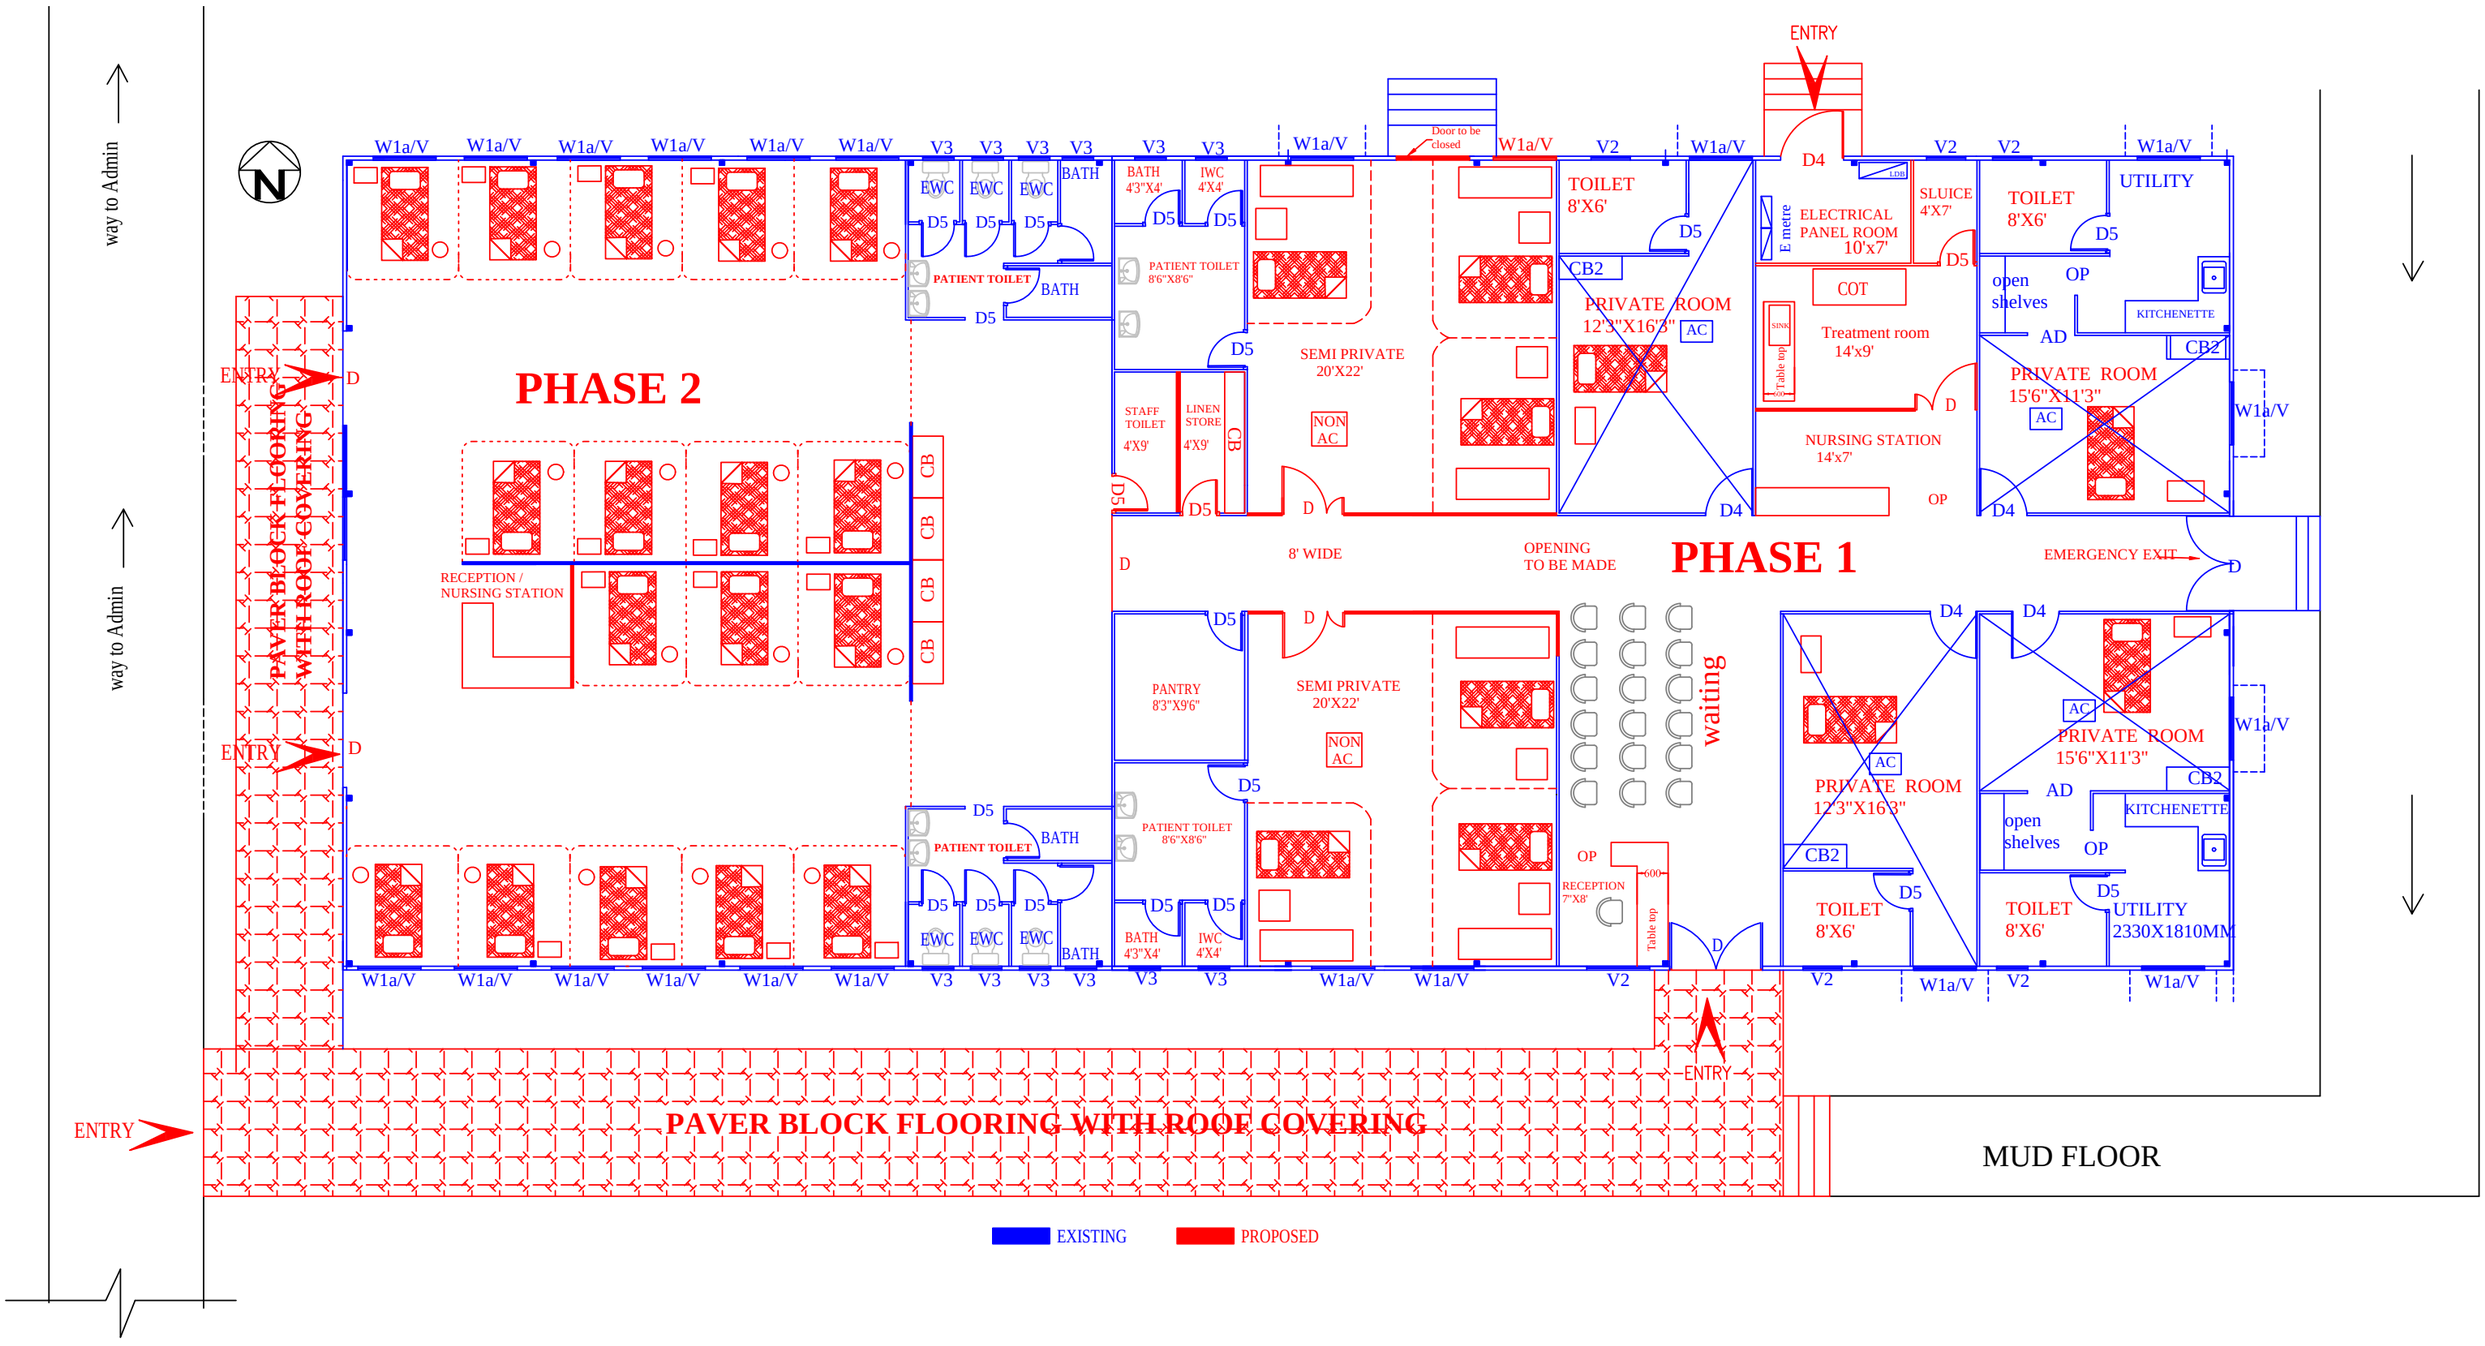

PHASE 1 - CONVERSION OF SENIOR DOCTOR DUTY AREA INTO A PRIVATE PATIENT BLOCK

PHASE 2 - CONVERSION OF JUNIOR DOCTOR DUTY AREA INTO A GENERAL WARD - 17 BEDS